

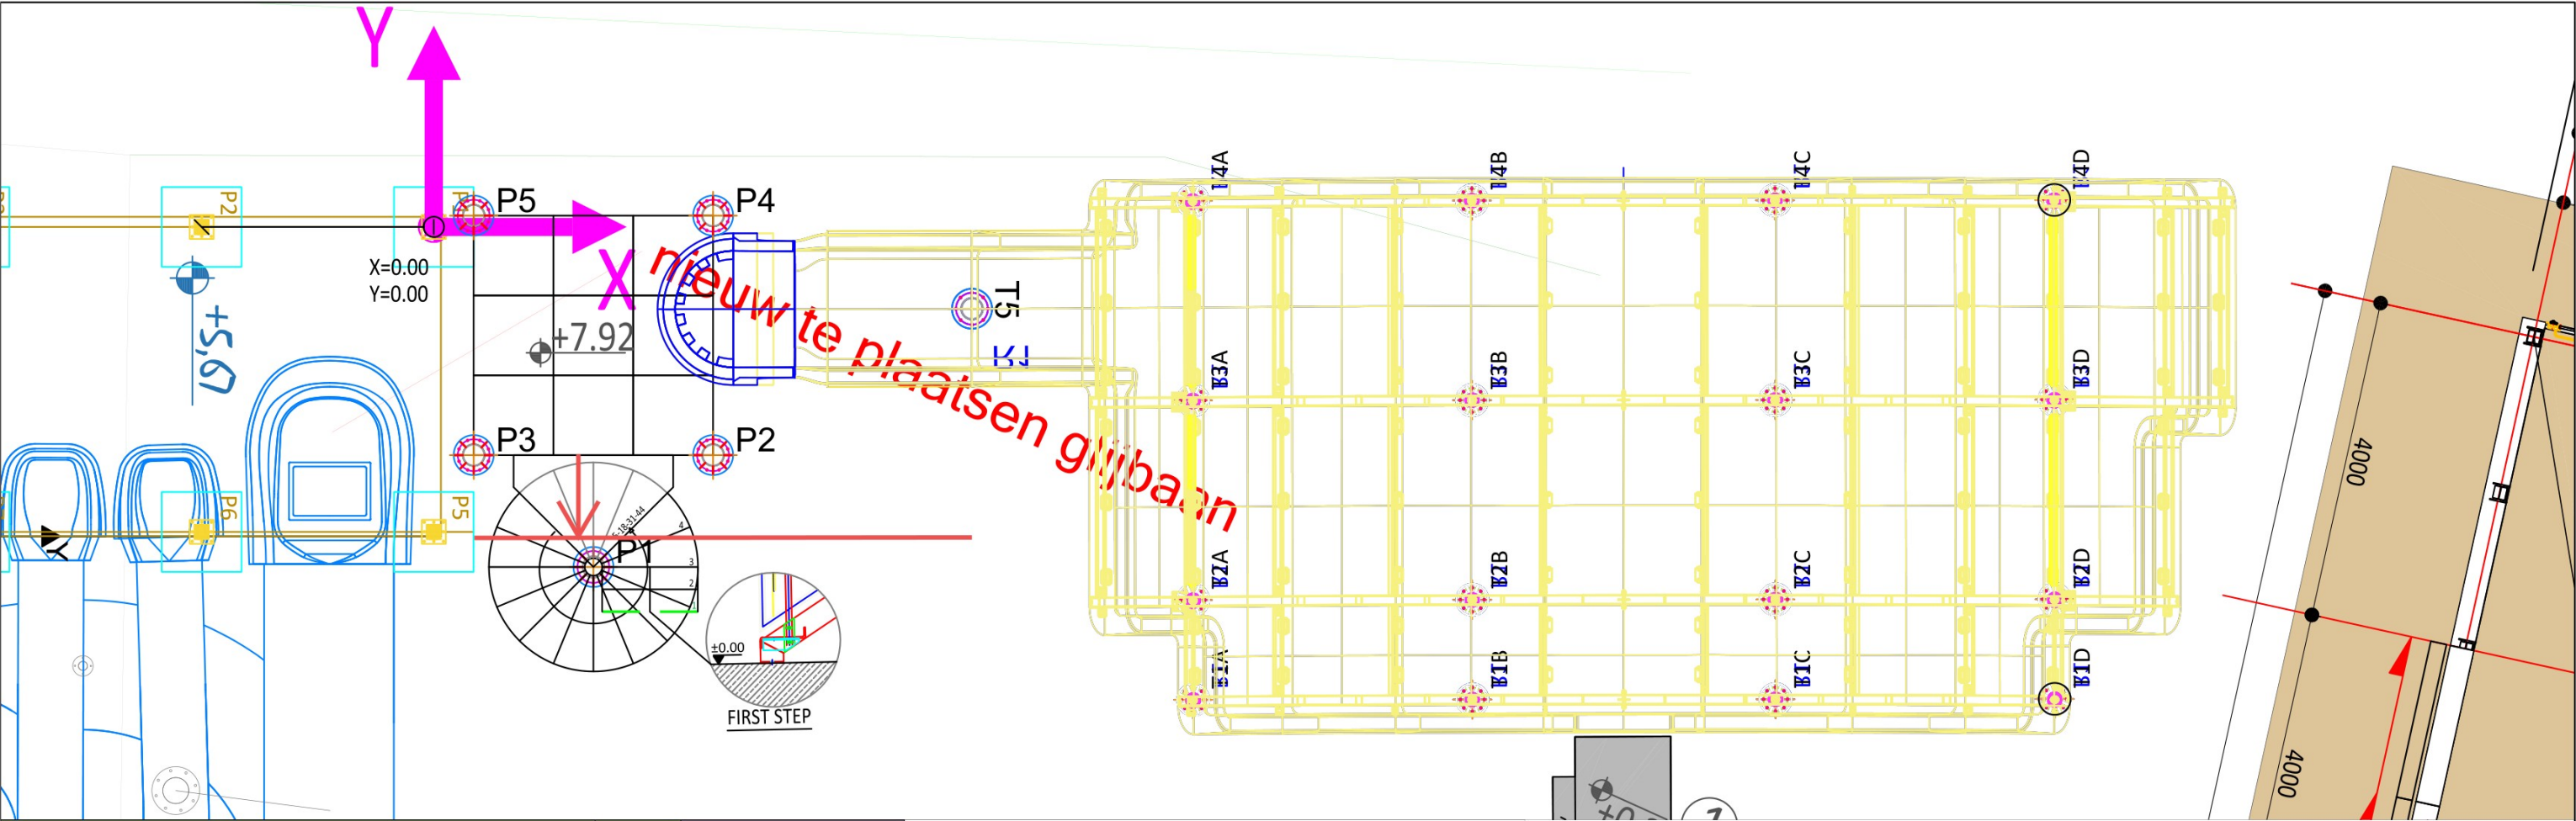


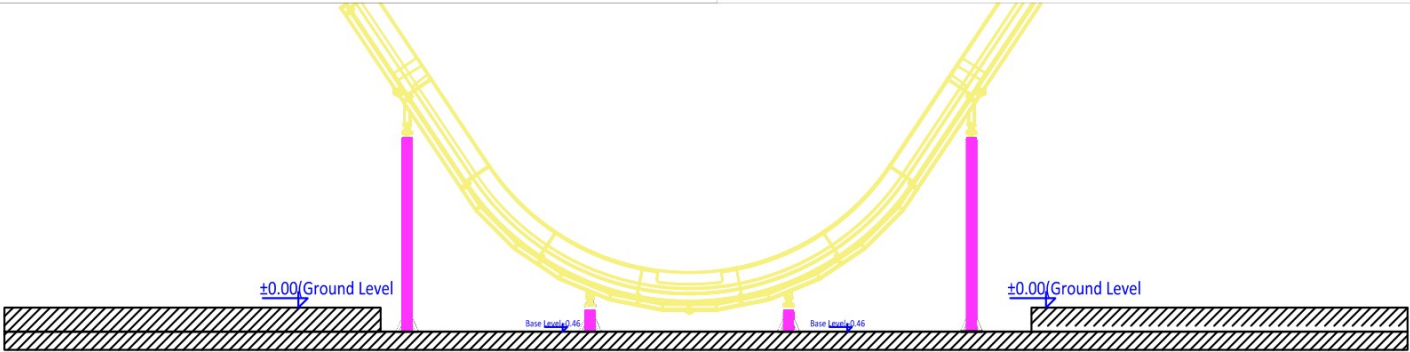

Column Properties									Load Values		
Column Name	Coordinate	Coordinate	Base Level	Column	Base Plate	Anchor Bolt			Vertical L	Horizontal L	Moment
No	X (m)	Y (m)	(m)	Dimension(mm)	Dimension(mm)	Set/Diameter	Type	Embedded	(kN)	(kN)	(kN-m)
T1A	9,52	-5,92	-0,46	Ø168.3x5.0	Ø400x10	8 M20	Capsule	170	Column Loads are attached separete File		
T1B	13,02	-5,92	-0,46	Ø168.3x5.0	Ø400x10	8 M20	Capsule	170			
T1C	16,82	-5,92	-0,46	Ø168.3x5.0	Ø400x10	8 M20	Capsule	170			
T1D	20,32	-5,91	-0,46	Ø168.3x5.0	Ø400x10	8 M20	Capsule	170			
T2A	9,52	-4,67	-0,46	Ø168.3x5.0	Ø400x10	8 M20	Capsule	170			
T2B	13,02	-4,67	-0,46	Ø168.3x5.0	Ø400x10	8 M20	Capsule	170			
T2C	16,82	-4,67	-0,46	Ø168.3x5.0	Ø400x10	8 M20	Capsule	170			
T2D	20,32	-4,66	-0,46	Ø168.3x5.0	Ø400x10	8 M20	Capsule	170			
T3A	9,52	-2,17	-0,46	Ø168.3x5.0	Ø400x10	8 M20	Capsule	170			
T3B	13,02	-2,17	-0,46	Ø168.3x5.0	Ø400x10	8 M20	Capsule	170			
T3C	16,82	-2,17	-0,46	Ø168.3x5.0	Ø400x10	8 M20	Capsule	170			
T3D	20,32	-2,16	-0,46	Ø168.3x5.0	Ø400x10	8 M20	Capsule	170			
T4A	9,51	0,33	-0,46	Ø168.3x5.0	Ø400x10	8 M20	Capsule	170			
T4B	13,01	0,33	-0,46	Ø168.3x5.0	Ø400x10	8 M20	Capsule	170			
T4C	16,81	0,33	-0,46	Ø168.3x5.0	Ø400x10	8 M20	Capsule	170			
T4D	20,31	0,34	-0,46	Ø168.3x5.0	Ø400x10	8 M20	Capsule	170			
T5	6,75	-1,02	0,00	Ø273x5	Ø500x15	8 M16	Capsule	125		6,00	4,56
P1	2	-4,26	0	Ø219.1x4.5	Ø450x10	8 M24	Capsule	210	Platform Loads are attached separete File		
P2	3,5	-2,86	0	Ø219.1x4.5	Ø450x10	8 M24	Capsule	210			
P3	0,5	-2,86	0	Ø219.1x4.5	Ø450x10	8 M24	Capsule	210			
P4	3,5	0,14	0	Ø219.1x4.5	Ø450x10	8 M24	Capsule	210			

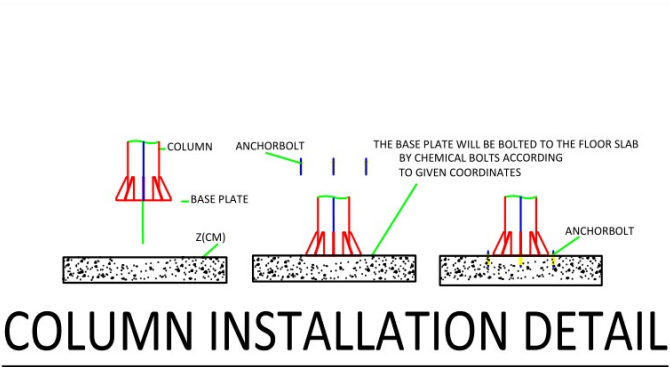

No	Design	Revision	Date

These drawings, illustrations and the design concepts expressed herein are the exclusive property of Polin Waterparks and Pool Systems. These drawings or illustrations are confidential and for the exclusive use of those whom sent. Any violation of this purpose, particularly the use of these prints for the duplication of design concept will be prosecuted under all remedies provided by law.

PolinWaterparks
THE EXPERIENCE

Gebkim Organize Sanayi Bolgesi
Refik Baydur 6, 41480
Dilovasi / Kocaeli / Turkey

Tel: +90 262 656 64 67 (pbx)
Fax: +90 262 656 64 75
Web: <http://www.polin.com.tr>

Project Number	CAD File Name	Date
19420-ws-1	PLAN	13.08.2024

Project Name And Address :
CAPFUN EIKENHOF CAMPSITE PROJECT
WATER SLIDES PROJECT
FRANCE

Drawing Title :
COLUMN APPLICATION PLAN

Designed By	Control By	Approved By	Drawing No
			01-02

Classification :	Paper Size	Scale
Civil Applications	A3	1/100

07 TR 04 Rev3 01/04/2015