

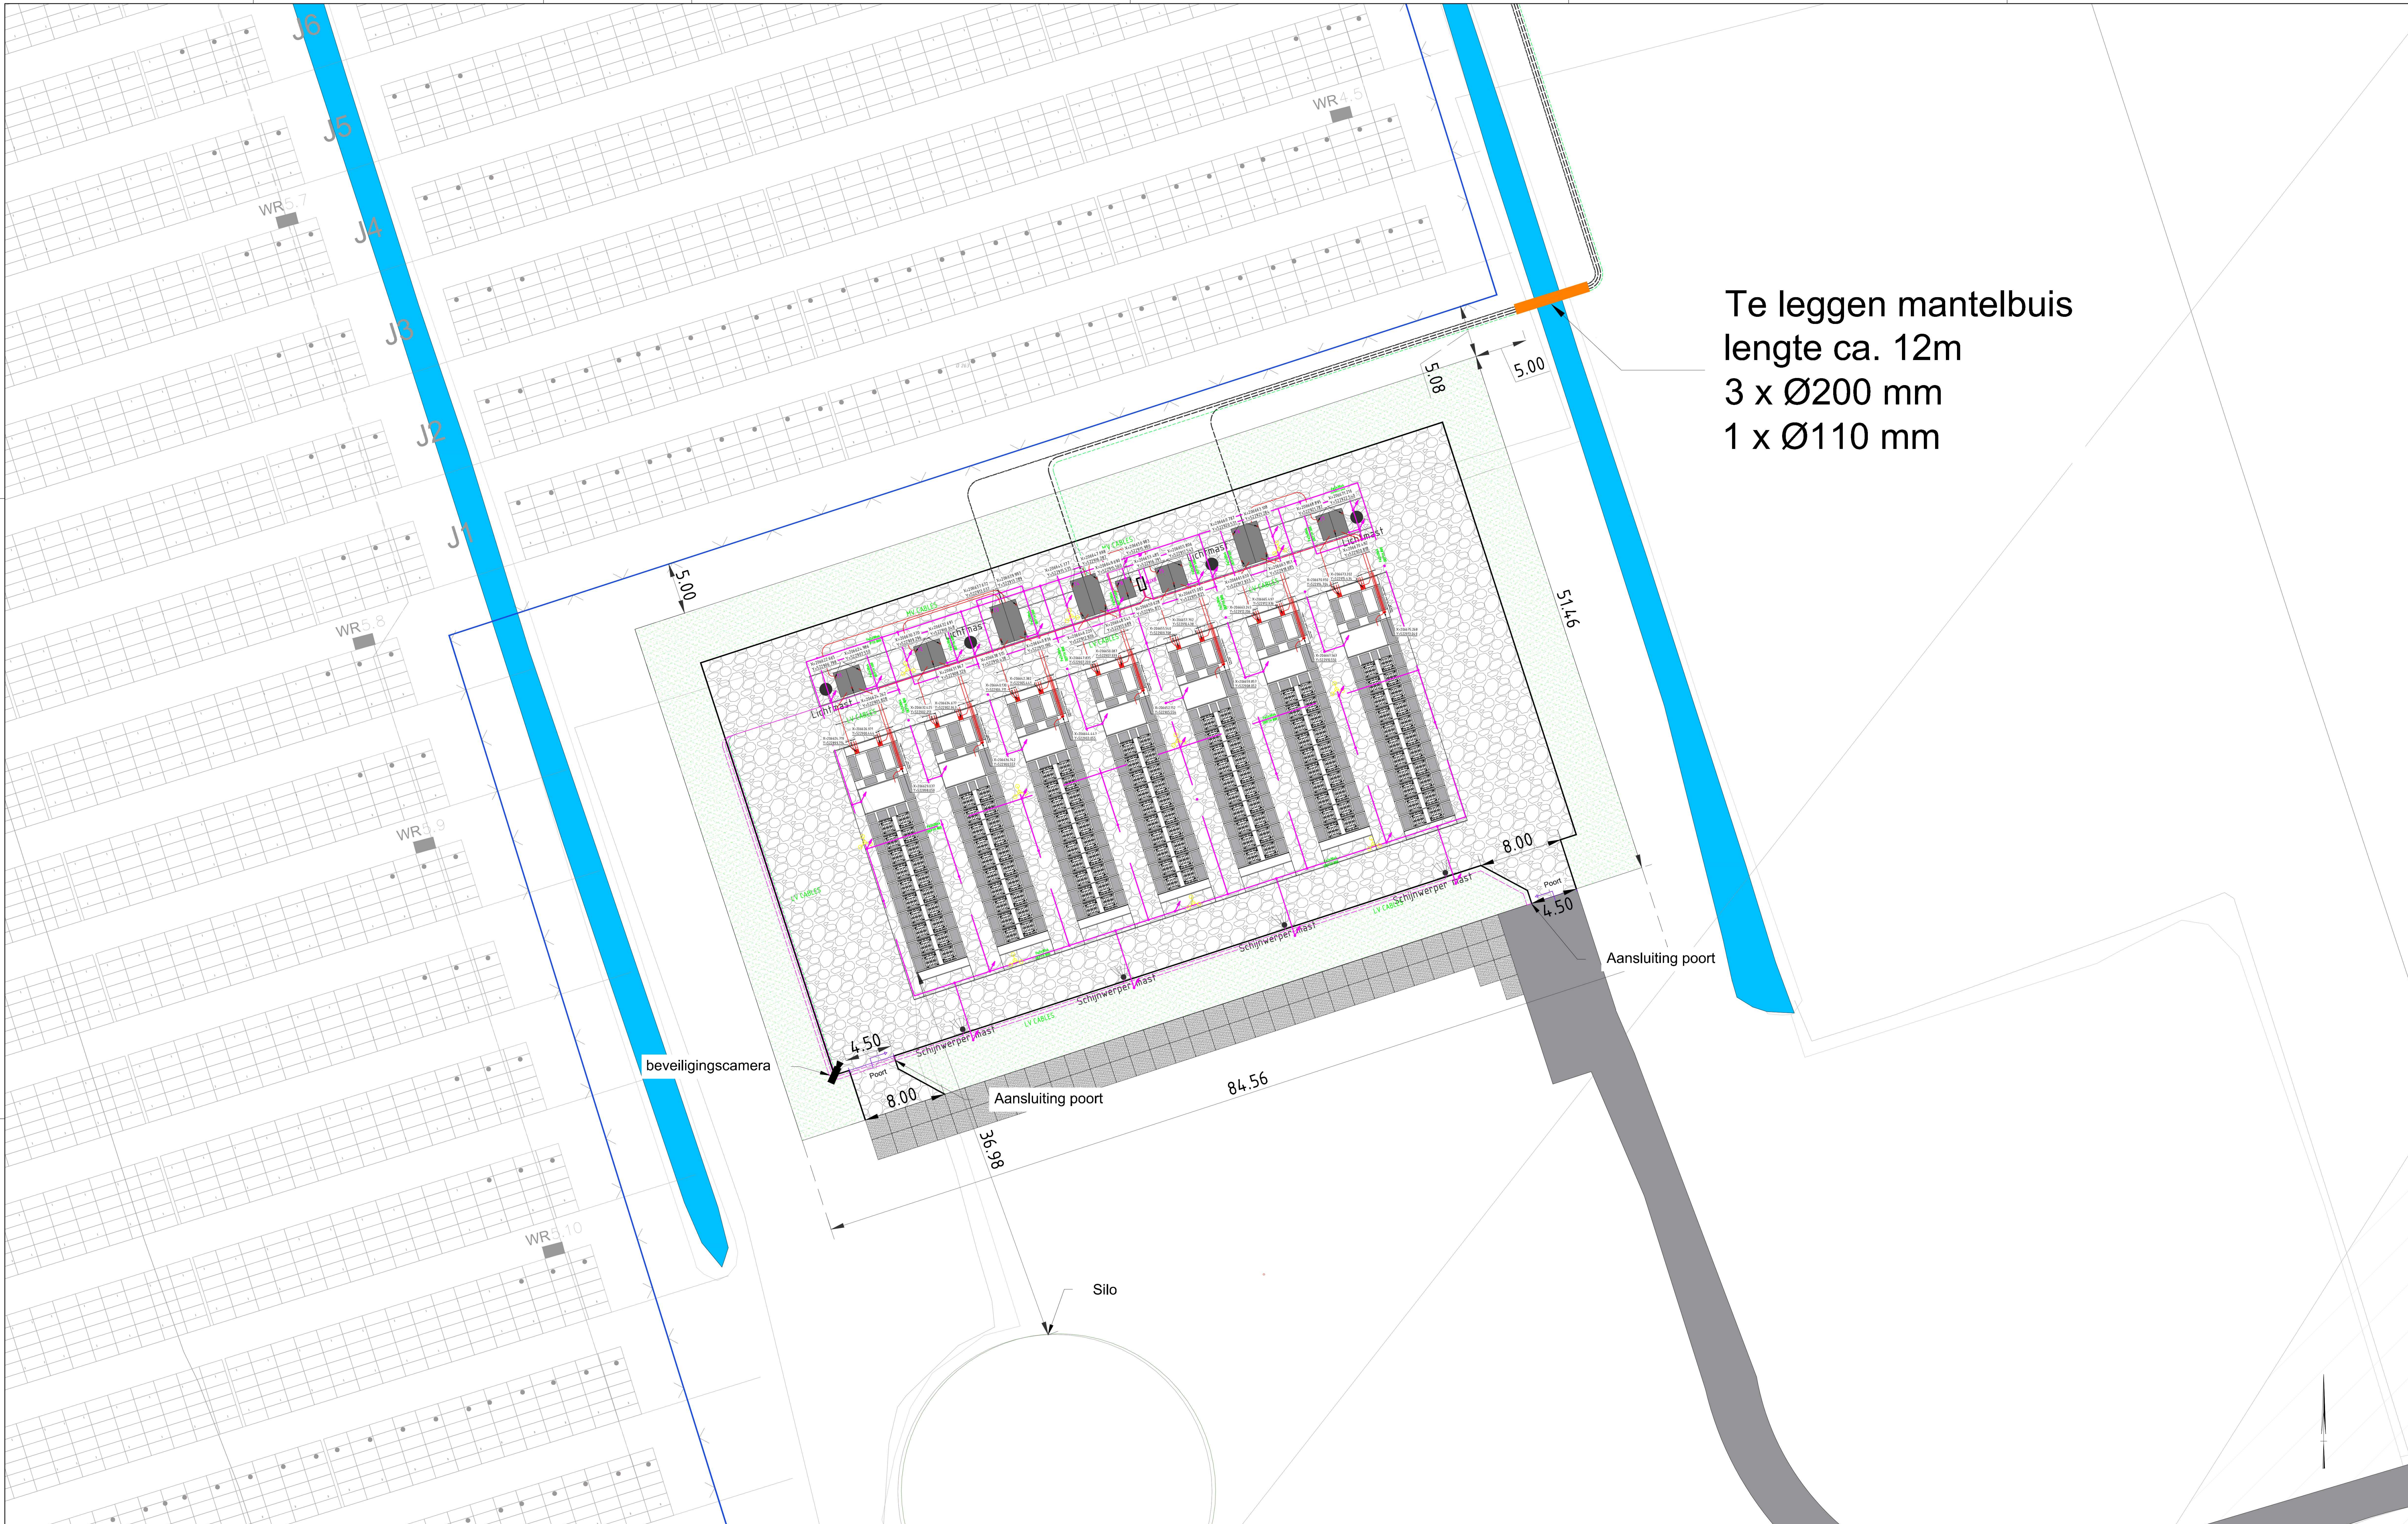


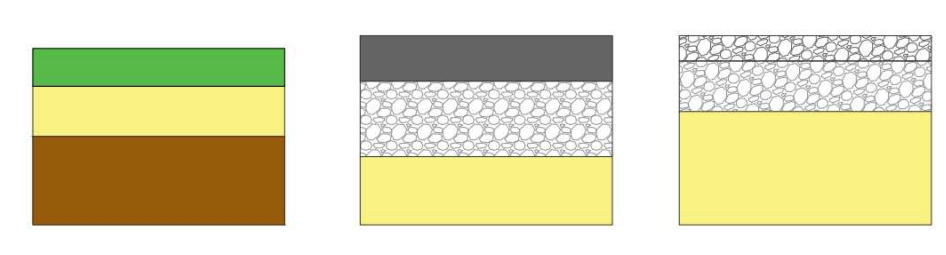

Legenda :

Boring HDD:	Schijnwerper mast :	Sleuf :
Mantelbuis :	Lichtmast :	Beton tbv accu's :
Lage spanning :	Beveiligingscamera :	Betongranulaat :
Midden Spanning :	Weg :	Begroeiing :
Data:	Stelconplaten:	
Hek:	Poort:	

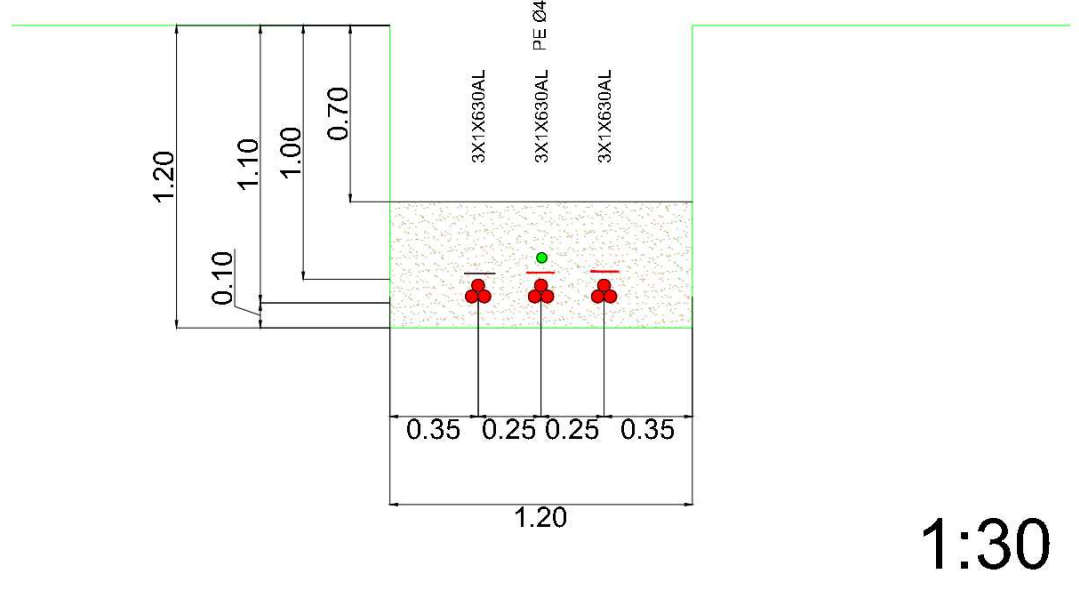

EZW Energie en infra BV	Projectnr.: 2023-224-PN17	Formaat:A0	Blad:
Get.: --	Schaal:1:200	OZS	
Gec.: --	Datum: 06-09-23		