
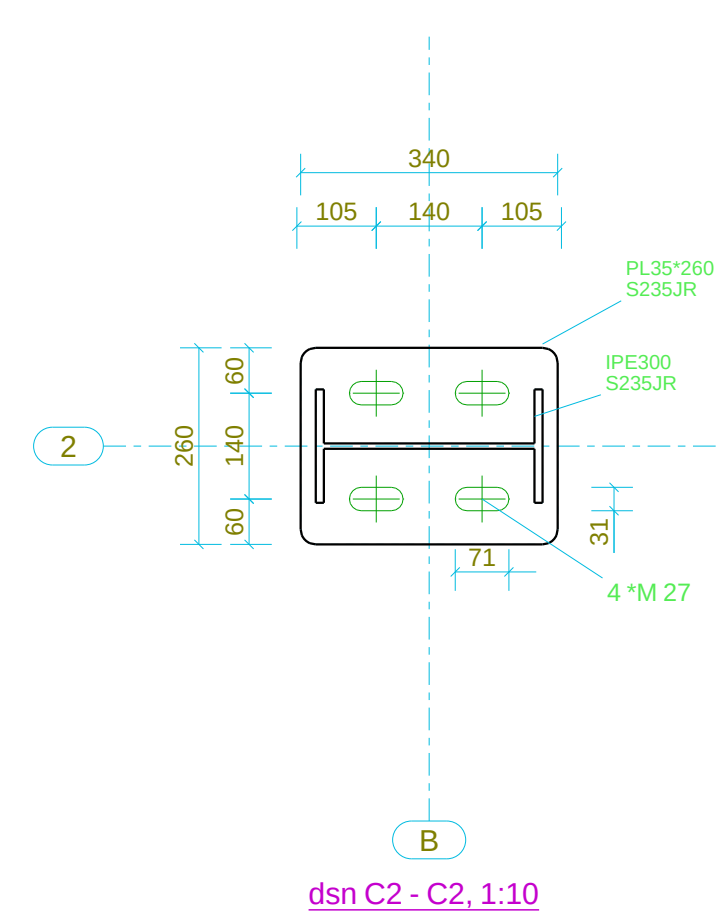
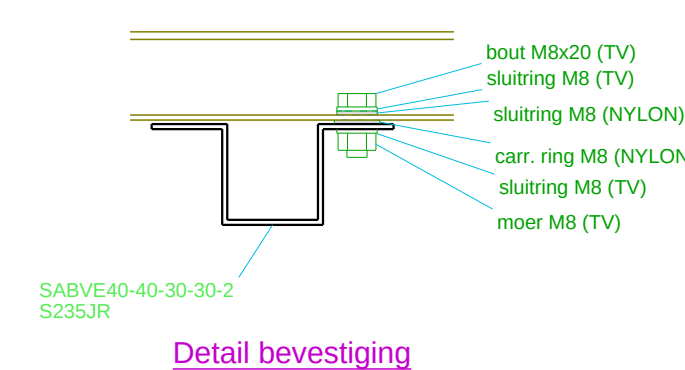


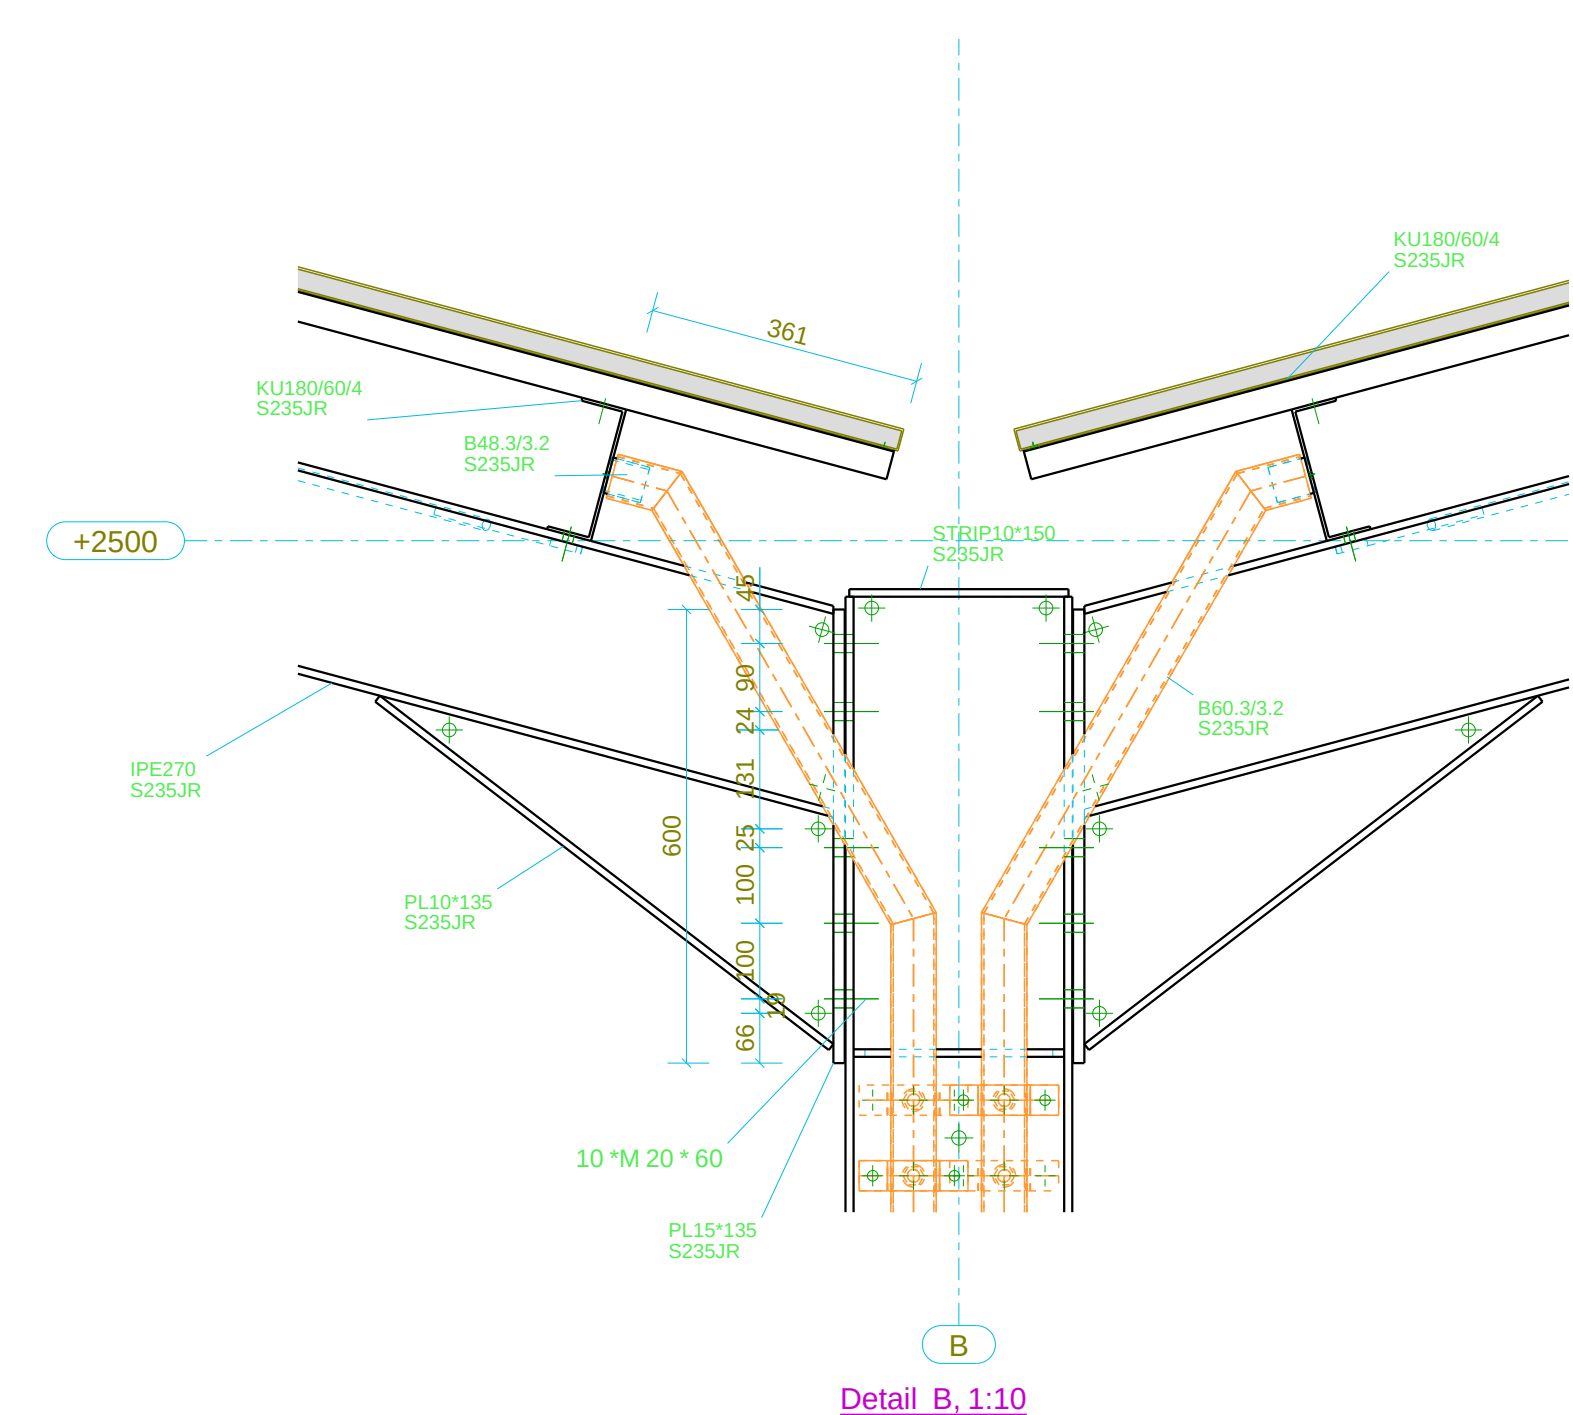

OPMERKINGEN:

Conservering Thermisch verzinken

[illegible]